



2.33 m 2.34 m

Dakkapel

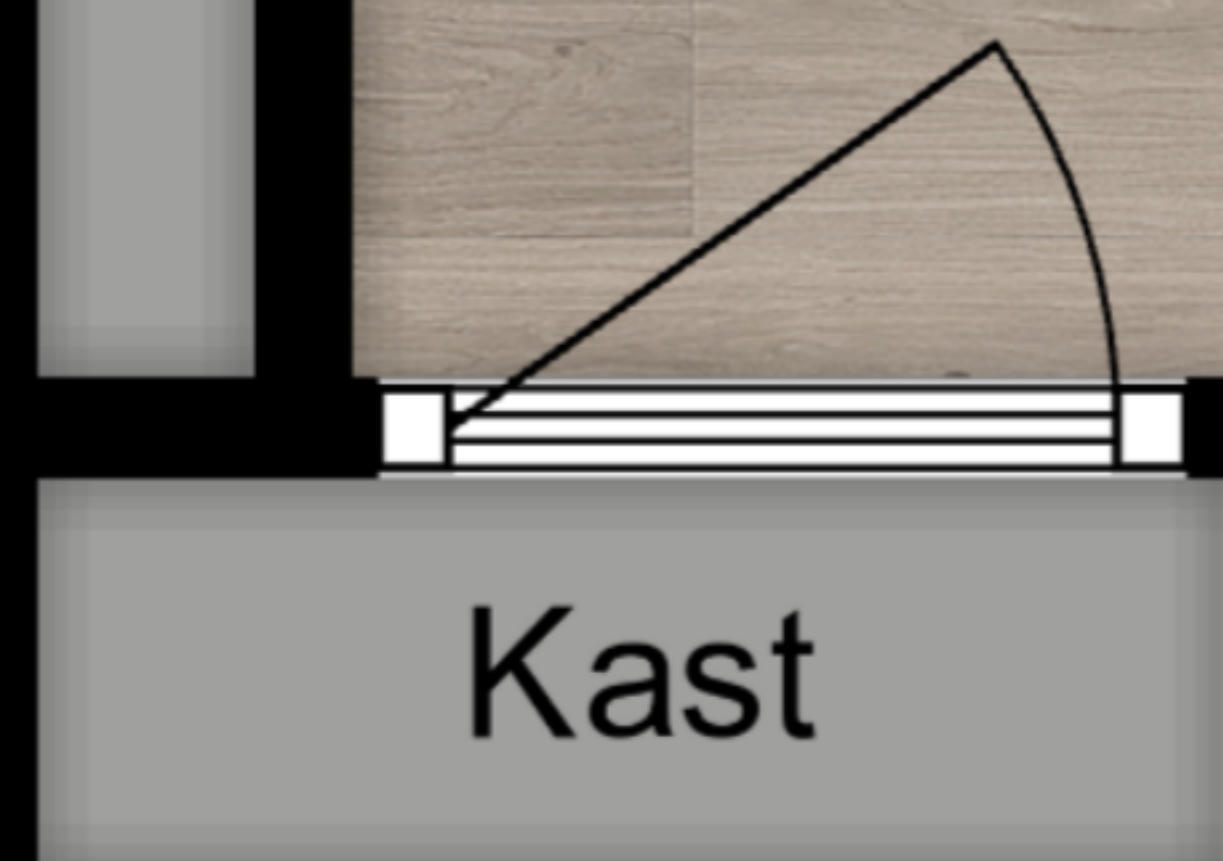

1.50m lijn

Dakkapel

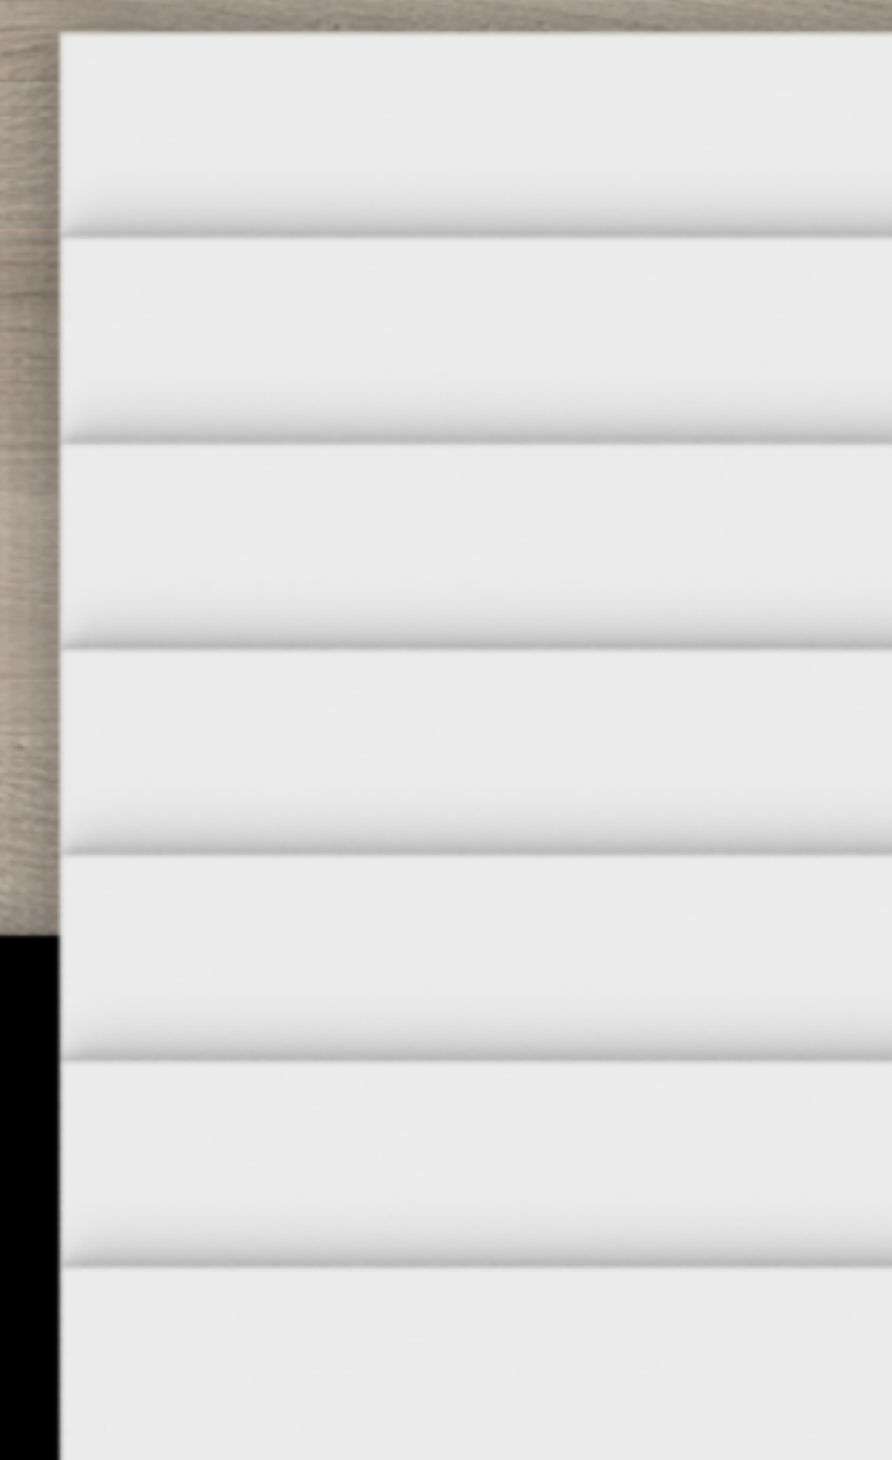

2.85 m 1.69 m

2.17 m

1.89 m

2.44 m

3.63 m 3.45 m